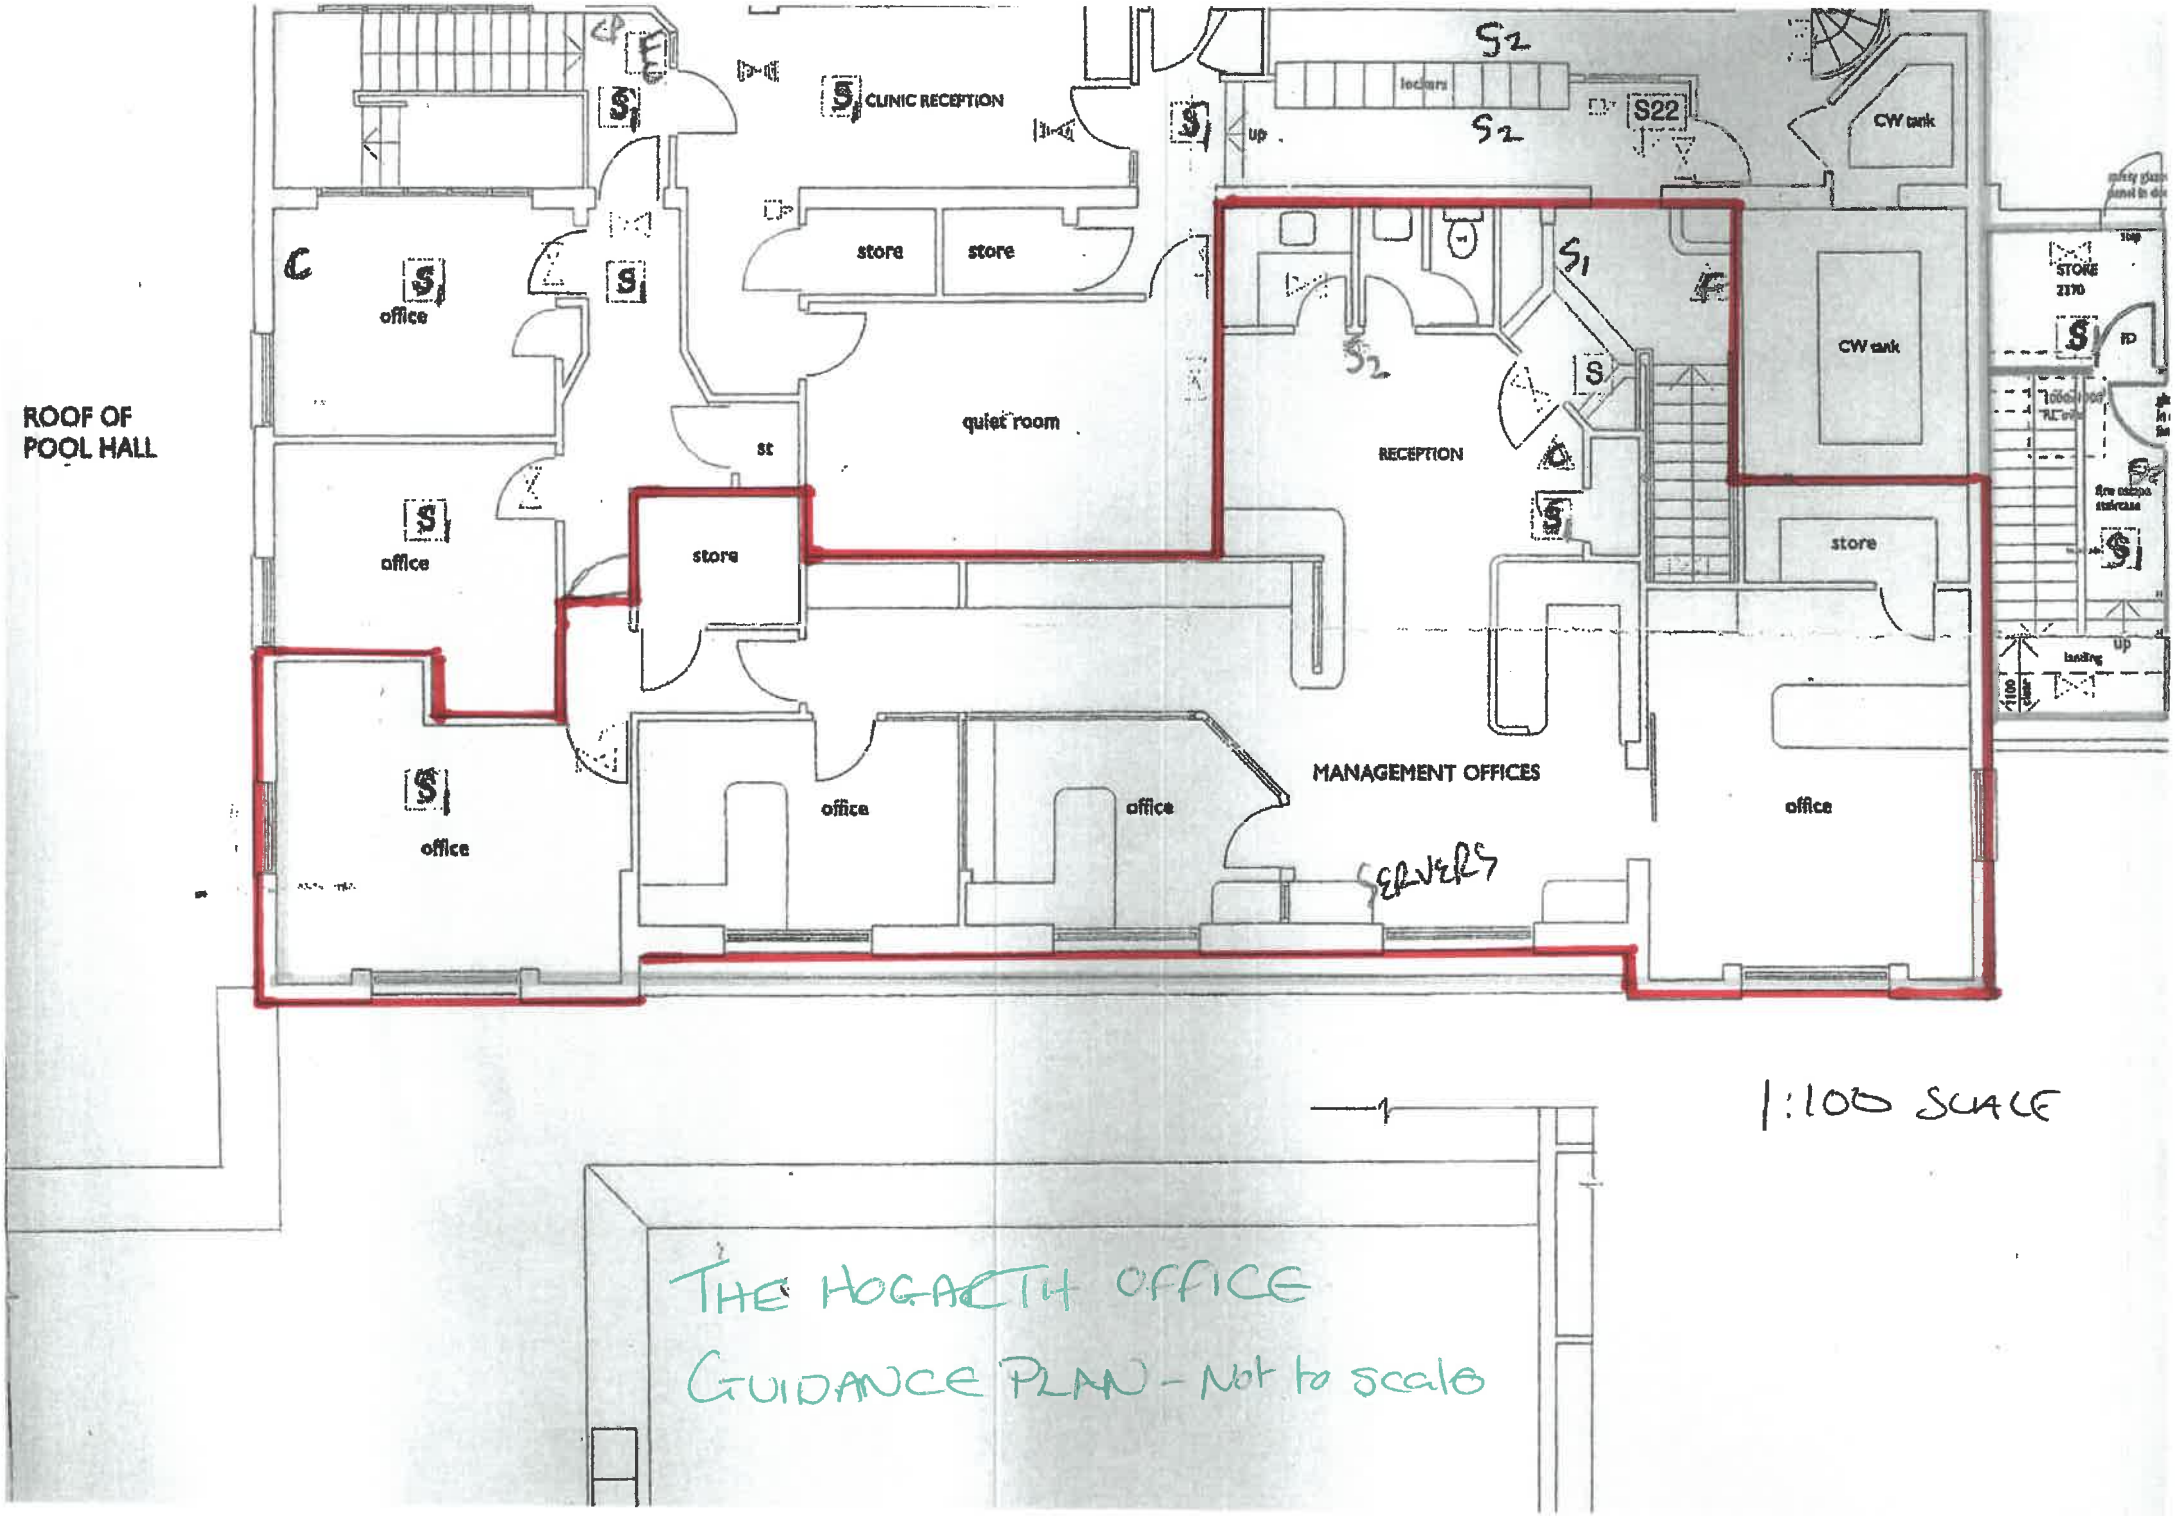
ROOF OF POOL HALL
CLINIC RECEPTION
lockers
S22
CW tank
store
store
office
quiet room
st
RECEPTION
CW tank
store
office
office
office
MANAGEMENT OFFICES
office
SERVERS
1:100 SCALE
THE HOGARTH OFFICE
GUIDANCE PLAN - Not to scale